SURVEY OF:
PROPERTY LOCATED AT QUIOGUE
TOWN OF SOUTHAMPTON
SUFFOLK COUNTY, NEW YORK
S.C.T.M. # 900-377-1-32.1
AREA = 45,556.7 SF. = 1.05 ACRES
SCALE: 1"=50'

NOTE: THE EXISTENCE OF RIGHT OF WAYS, WETLANDS AND/OR EASEMENTS OF RECORD IF ANY, NOT SHOWN ARE NOT GUARANTEED.

EXISTING COVERAGE
= 5,270.6 SF. = 12%

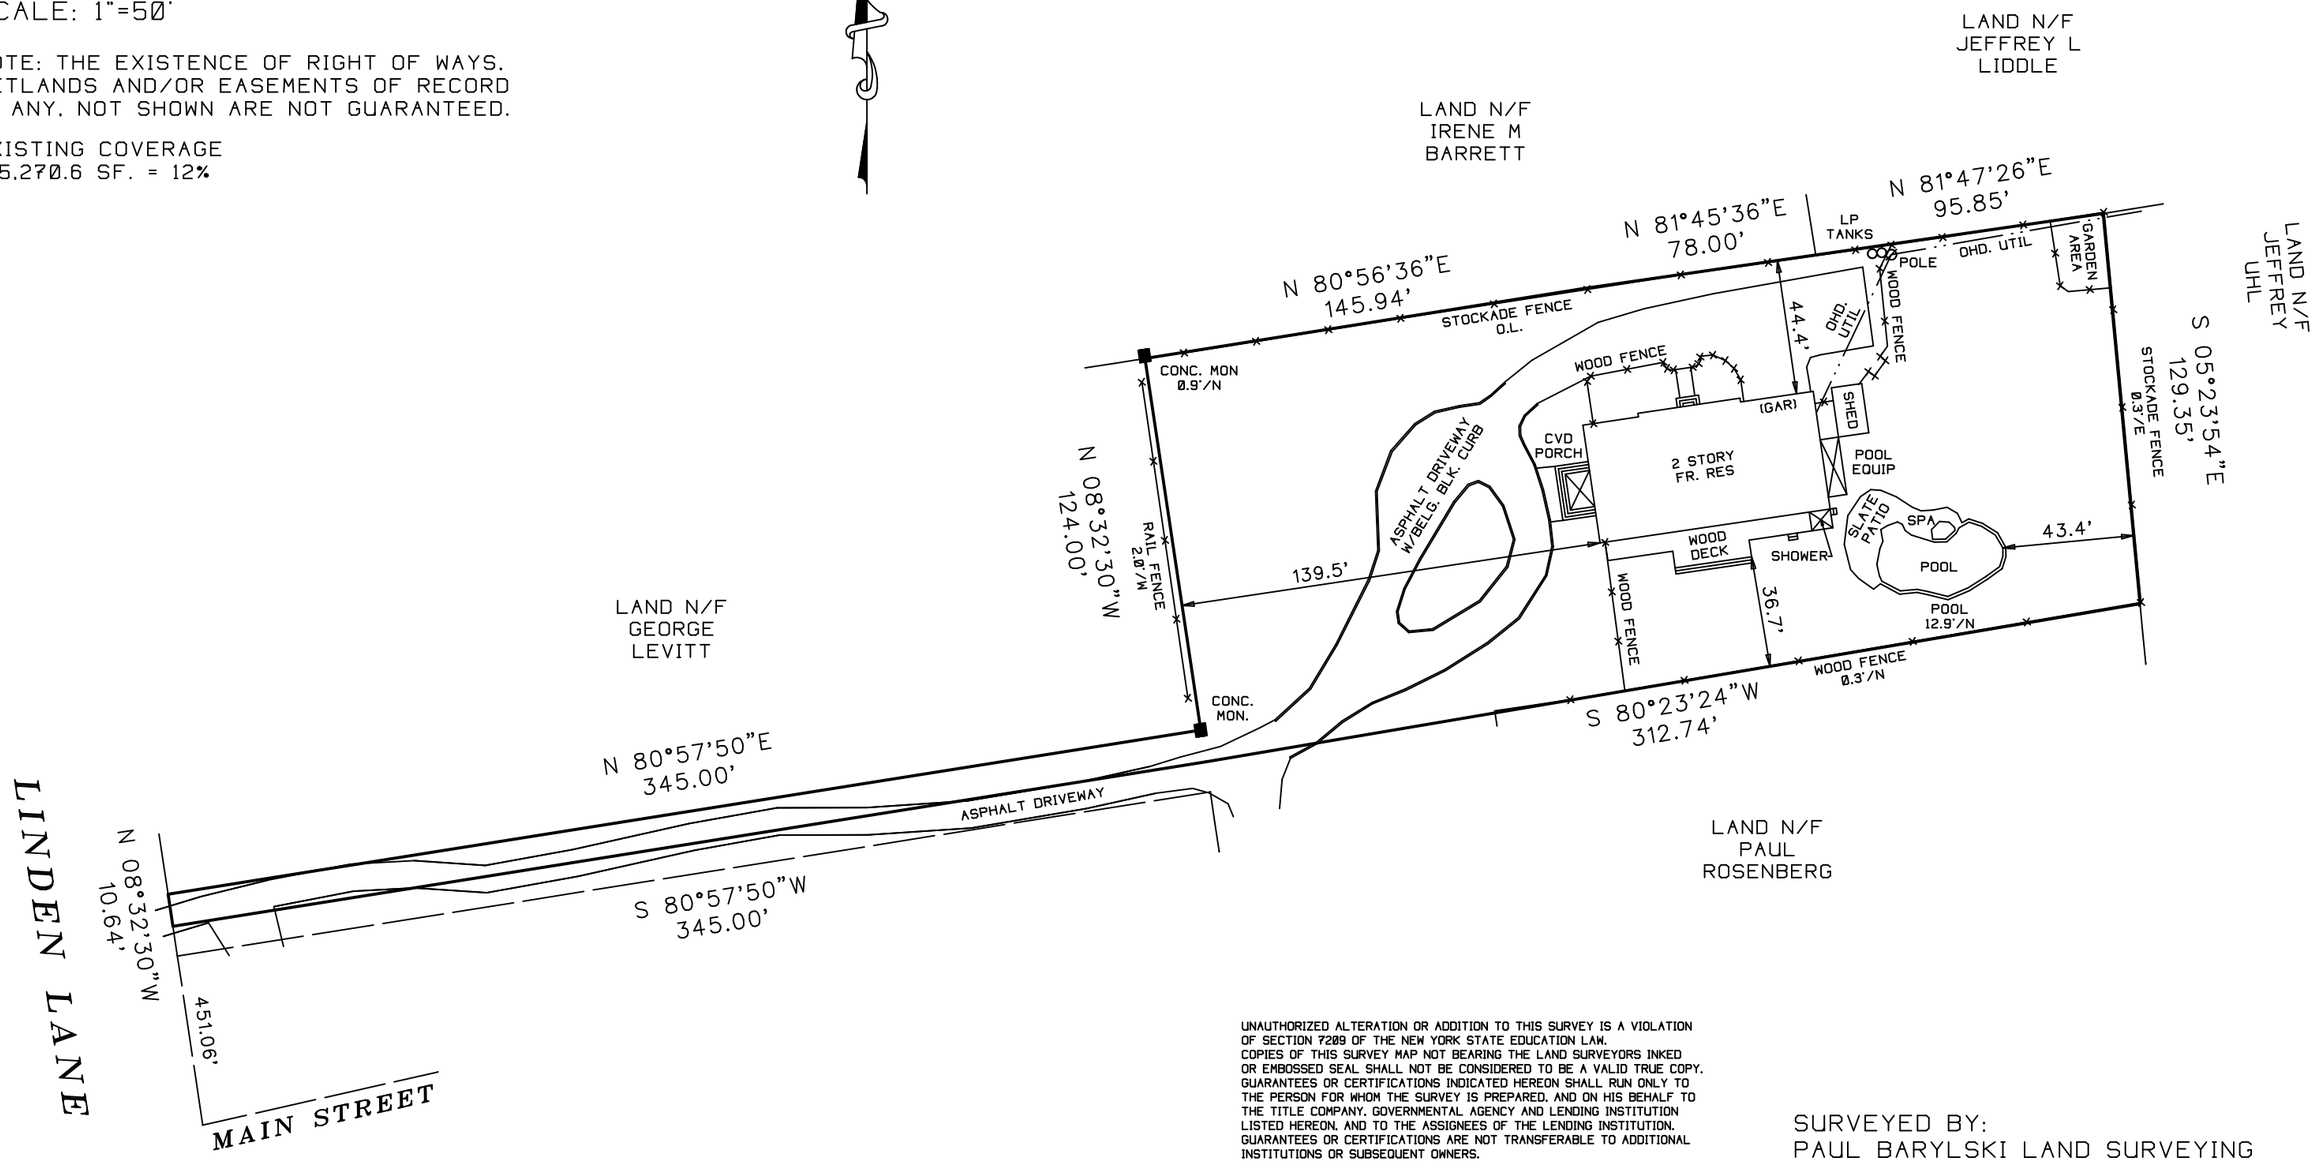

UNAUTHORIZED ALTERATION OR ADDITION TO THIS SURVEY IS A VIOLATION OF SECTION 7209 OF THE NEW YORK STATE EDUCATION LAW. COPIES OF THIS SURVEY MAP NOT BEARING THE LAND SURVEYORS INKED OR EMBOSSED SEAL SHALL NOT BE CONSIDERED TO BE A VALID TRUE COPY. GUARANTEES OR CERTIFICATIONS INDICATED HEREON SHALL RUN ONLY TO THE PERSON FOR WHOM THE SURVEY IS PREPARED, AND ON HIS BEHALF TO THE TITLE COMPANY, GOVERNMENTAL AGENCY AND LENDING INSTITUTION LISTED HEREON, AND TO THE ASSIGNEES OF THE LENDING INSTITUTION. GUARANTEES OR CERTIFICATIONS ARE NOT TRANSFERABLE TO ADDITIONAL INSTITUTIONS OR SUBSEQUENT OWNERS.

CERTIFIED TO:
ADVANTAGE TITLE AGENCY, INC.
AMTRUST TITLE INSURANCE COMPANY
(AN AMTRUST FINANCIAL COMPANY)
MARK MCCARTHY

SURVEYED BY:
PAUL BARYLSKI LAND SURVEYING
PATCHOGUE NY 11772
PHONE 631-294-6985
FAX 631-627-3186
PAULBARYLSKI@YAHOO.COM
AUGUST 5, 2020

4201